PRELIMINARY RECOMMENDED ALTERNATIVE

06 /19 /08
DRAFT

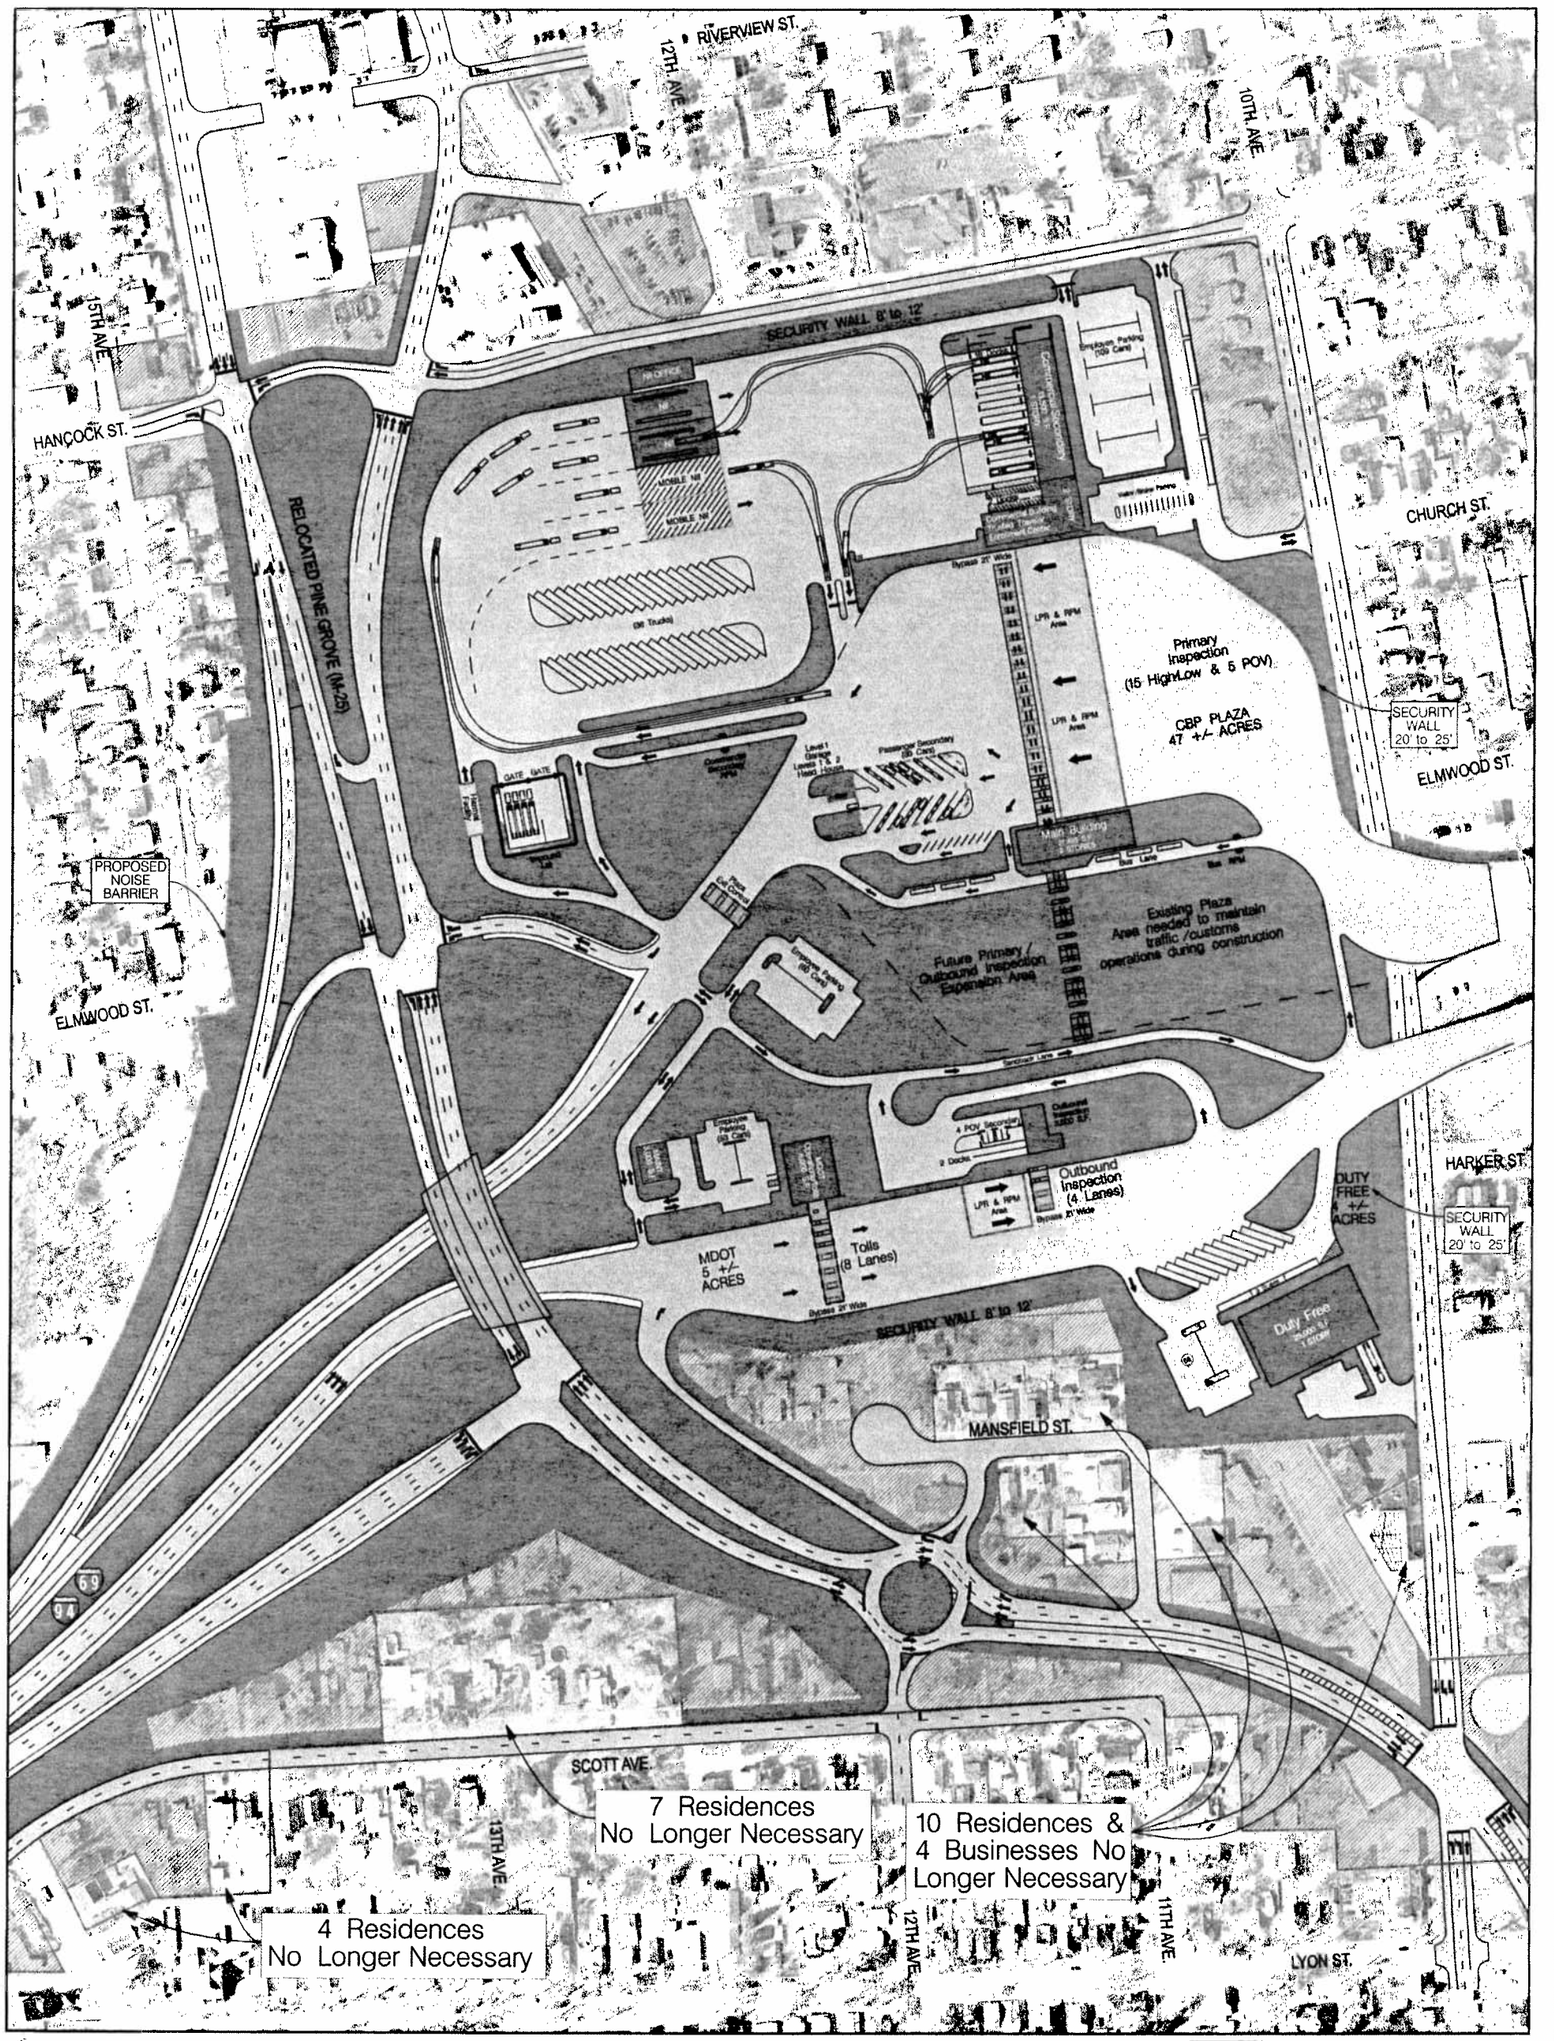

MDOT
Michigan Department of Transportation

Prepared by: Wilbur Smith Associates
Stantec

SCALE
(IN FEET)
0 100 200 300 400 500

N
W E
S

GSA
U.S. Customs and Border Protection
U.S. Department of Transportation
Federal Highway Administration