BLUE JAY DRAIN DRAINAGE DISTRICT MAP

BERRIEN COUNTY DRAIN COMMISSIONER: ROGER H. ZILKE

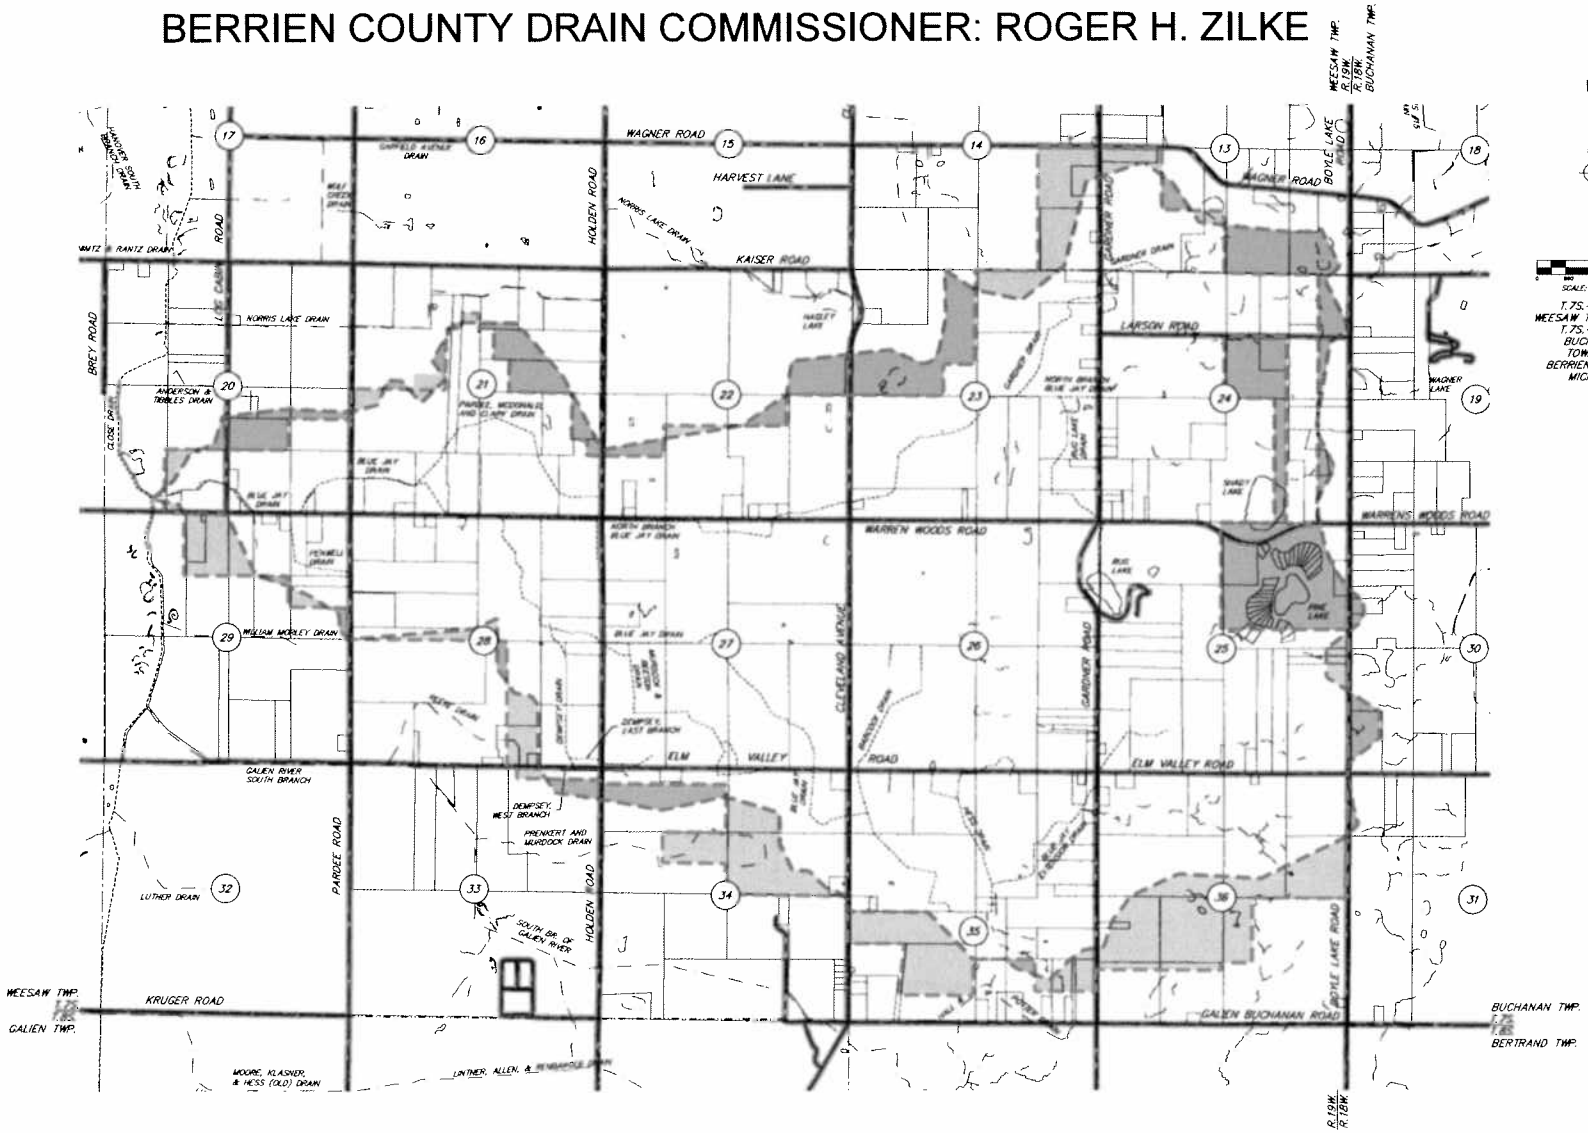

N

SCALE: 1" = 1,200'

T.7S.-R.19W.
WEESAW TOWNSHIP &
T.7S.-R.18W.
BUCHANAN
TOWNSHIP
BERRIEN COUNTY
MICHIGAN

LEGEND

- DRAINAGE DISTRICT 2013
- HISTORIC DISTRICT BOUNDARY
- COUNTY DRAIN
- OTHER DRAINS
- SECTION LINE
- ROAD
- (30) SECTION NUMBER
- AREAS ADDED TO DISTRICT
- AREAS REMOVED FROM DISTRICT

BY	MARK	REVISIONS	DATE

THE DATA REPRESENTED BY THIS DRAWING WAS DERIVED BY THE ENGINEER FOR THIS SPECIFIC APPLICATION AND SPECIFIC LOCATION DESCRIBED HEREIN IN ACCORDANCE WITH THE CONSULTANTS PRECONCEPT AT THE TIME THE DESIGN WAS DONE. THE ENGINEER DOES NOT GUARANTEE AND WILL NOT BE LIABLE FOR ANY OTHER LOCATION, CONDITION, DESIGN OR PURPOSE.

BLUE JAY DRAIN
WEESAW & BUCHANAN TOWNSHIPS,
BERRIEN COUNTY, MICHIGAN

DRAINAGE DISTRICT MAP

Spicer Group

ST. JOHNS OFFICE
1400 Tech Drive
St. Johns, MI 48879
Tel. 989-224-2355
Fax. 989-224-2357
www.SpicerGroup.com

DE. BY: TAW CH. BY: WDM
DR. BY: TAW APP. BY: LJP
PROJECT NO. 11917BSG2011

STDS.
SHEET 1 OF 1
DATE JUNE, 2013
SCALE AS SHOWN
FILE NO. JDR-2146-02
1

COOK AND GLADDING DRAIN

WAYNE COUNTY, MICHIGAN
WAYNE COUNTY DRAIN COMMISSIONER

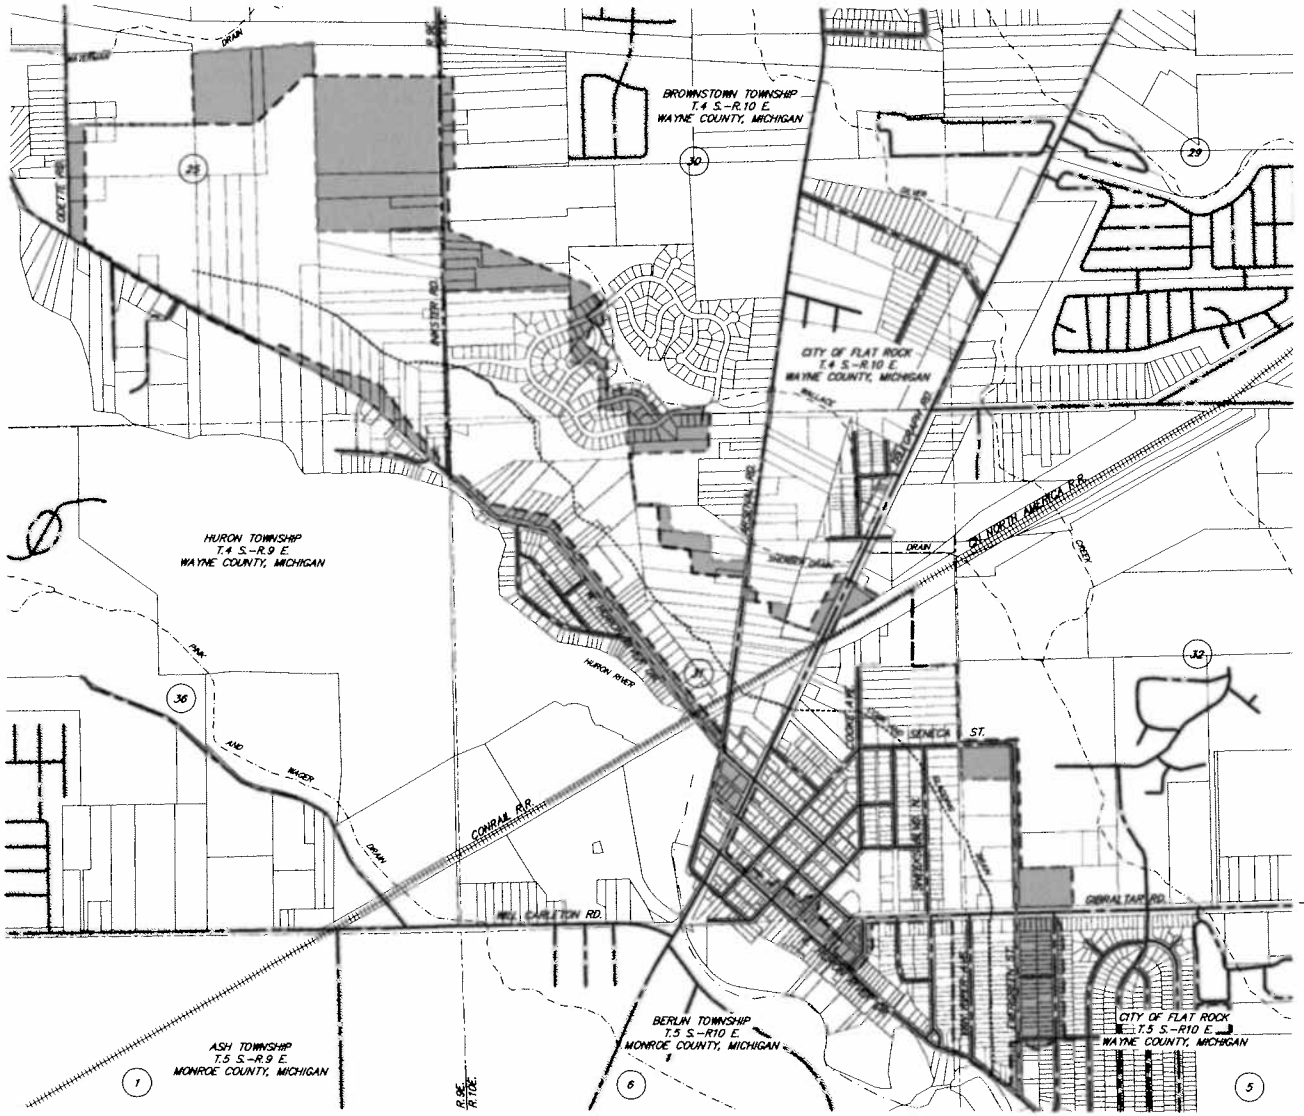

N

LEGEND

- DRAINAGE DISTRICT 2008
- HISTORICAL DRAINAGE DISTRICT
- COUNTY DRAIN
- OTHER DRAINS
- SECTION LINE
- ROAD
- RAILROAD
- (30) SECTION NUMBER
- AREAS ADDED TO DISTRICT
- AREAS REMOVED FROM DISTRICT

BY	MARK	REVISIONS	DATE

THE WORK REPRESENTED BY THE DRAWING WAS ORDERED BY THE ENGINEER FOR THE SPECIFIC APPLICATION AND SPECIFIC LOCATION REFERRED HEREON IN ACCORDANCE WITH THE [illegible] PREVALENT AT THE TIME THE DESIGN WAS DONE. THE ENGINEER DOES NOT [illegible] AND WILL NOT BE LIABLE FOR ANY OTHER LOCATION, CONDITION, DESIGN OR PURPOSE.

COOK AND GLADDING DRAIN
WAYNE COUNTY, MICHIGAN

DRAINAGE DISTRICT MAP

OFFICE LOCATIONS
SAGINAW, MI
ST. JOHNS, MI
CARO, MI
DETROIT, MI
TEMPE, AZ

Spicer group

SAGINAW OFFICE
230 S. Washington Ave.
Saginaw, MI 48607
TEL. 989-754-1271
FAX. 989-754-4440
www.SpicerGroup.com

DE. BY: NDC	CH. BY: RAV	PROJECT NO. 114722.07
DR. BY: KLS	APP. BY: RBH	
STDS.	SHEET 1 OF 1	
DATE JULY 2008	FILE NO. DR-2313-02	
SCALE AS SHOWN		

PLOTTING SCALE REF. F.B. NS ACAD FILE

LINCOLN C DRAIN

ARENAC COUNTY, MICHIGAN

ARENAC COUNTY DRAIN COMMISSIONER - LARRY DAVIS

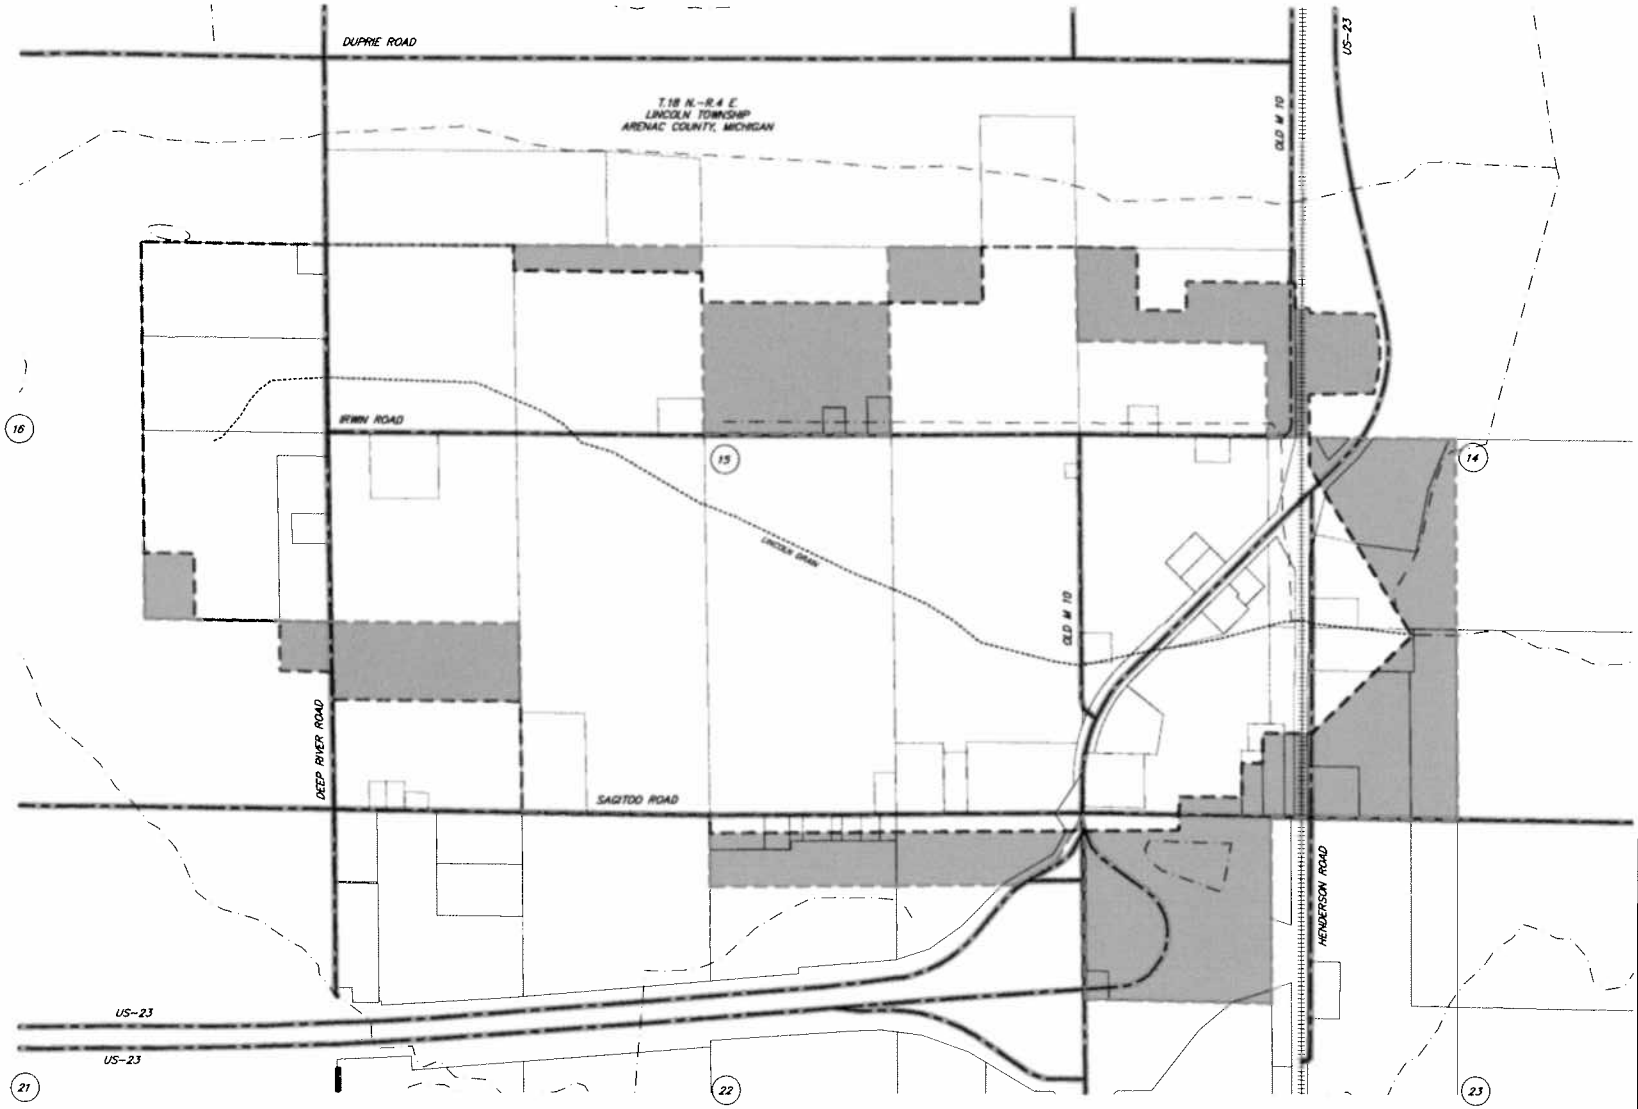

N

0 100 200 400 800

LEGEND

- DRAINAGE DISTRICT 2012
- HISTORICAL DRAINAGE DISTRICT
- COUNTY DRAIN
- OTHER DRAINS
- SECTION LINE
- ROAD
- RAILROAD
- (30) SECTION NUMBER
- AREAS ADDED TO DISTRICT
- AREAS REMOVED FROM DISTRICT

BY	MARK	REVISIONS	DATE

THE WORK [illegible] BY THIS DRAINAGE WAS DESIGNED BY THE ENGINEER FOR THIS SPECIFIC [illegible] AND SPECIFIC LOCATION DESCRIBED HEREIN IN ACCORDANCE [illegible] PREVALENT AT THE TIME THIS DESIGN WAS DONE. THE ENGINEER DOES NOT [illegible] AND WILL NOT BE LIABLE FOR ANY OTHER LOCATION, CONSTRUCTION DESIGN OR [illegible]

LINCOLN C DRAIN
ARENAC COUNTY, MICHIGAN

DRAINAGE DISTRICT MAP

OFFICE LOCATIONS
SAGINAW, MI
ST. JOHNS, MI
BELLEVILLE, MI

Spicer group

SAGINAW OFFICE
230 S. Washington Ave.
Saginaw, MI 48607
Tel. 989-754-4717
Fax. 989-754-4460
www.SpicerGroup.com

DE. BY: RLB	CH. BY: RBH	PROJECT NO. 118508SG2010
DR. BY: RLB	APP. BY: RBH	
STDS.	SHEET 1 OF 1	DR 01
DATE FEBRUARY 2013	FILE NO. DR-2405-01	
SCALE 1" = 400'		

PLOTTING SCALE: PLOT-SCALE RET FTHR F.B. COPY PG PAGES ACAD FILE ACADFILE