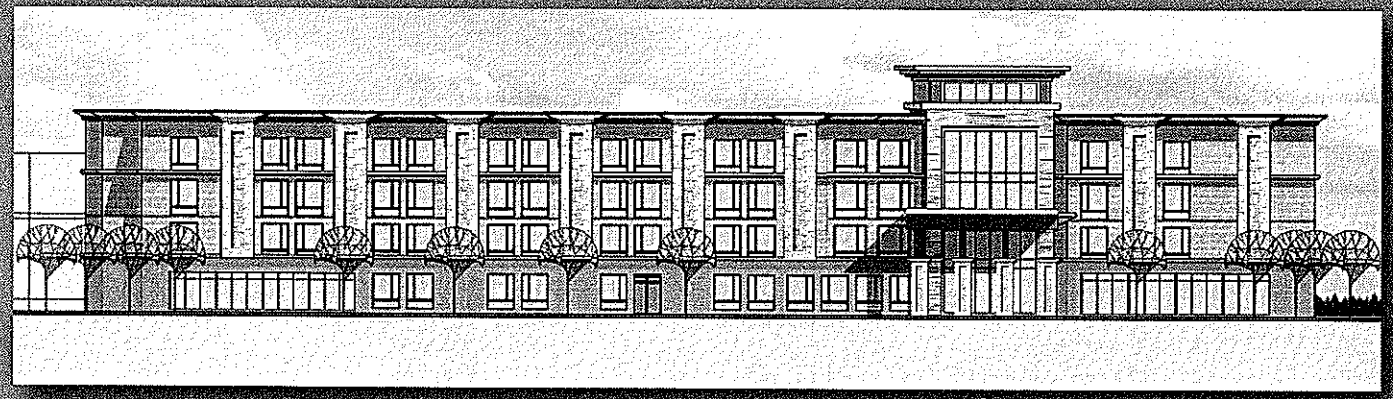

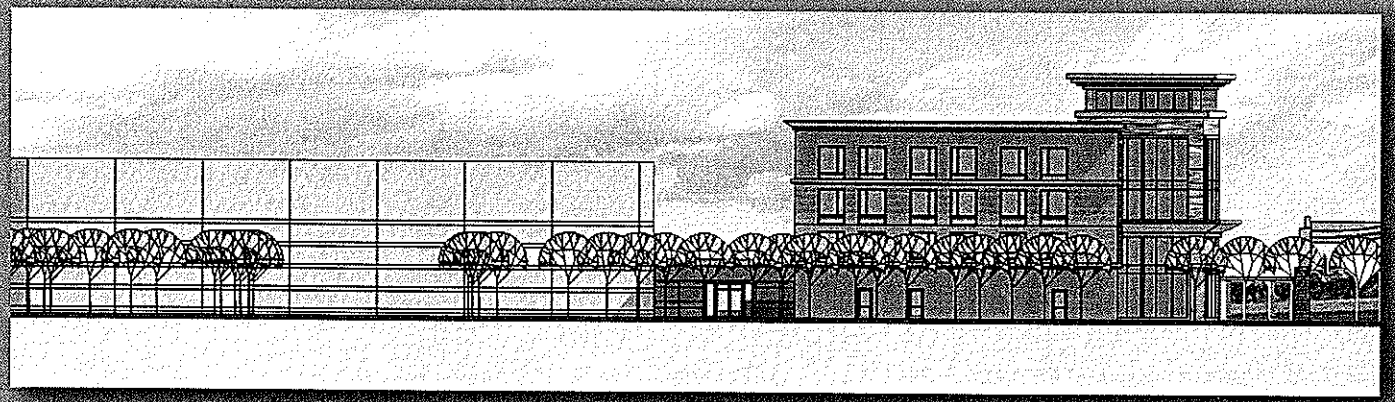

SUBURBAN COLLECTION SHOWPLACE

PROPOSED HOTEL
EXTERIOR ELEVATIONS

BOWERS+ ASSOCIATES
ARCHITECTURE DESIGN

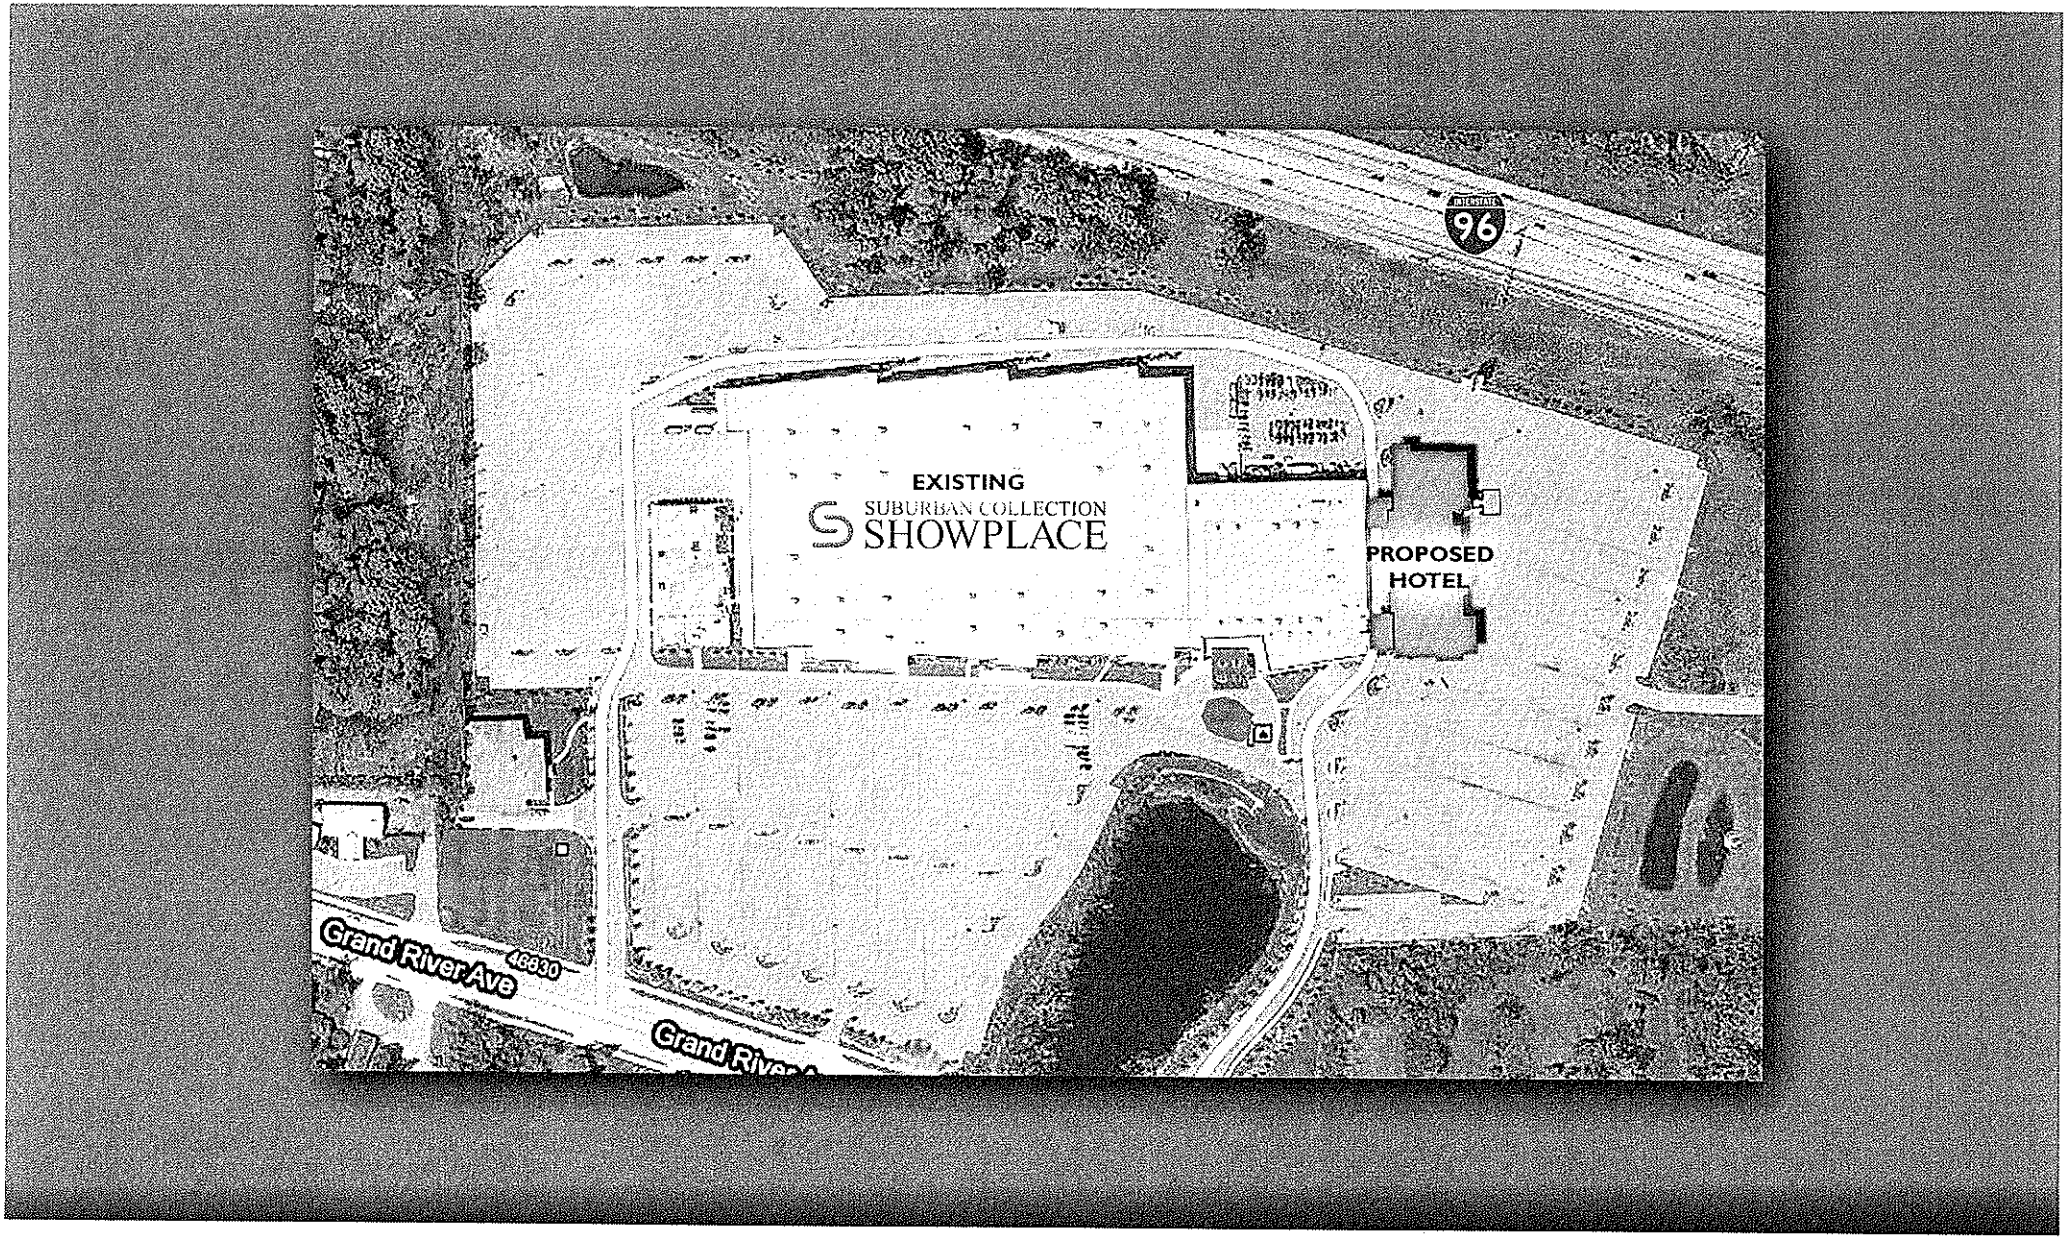

SUBURBAN COLLECTION SHOWPLACE

PROPOSED HOTEL
AERIAL VIEW

BOWERS+ ASSOCIATES
ARCHITECTURE DESIGN

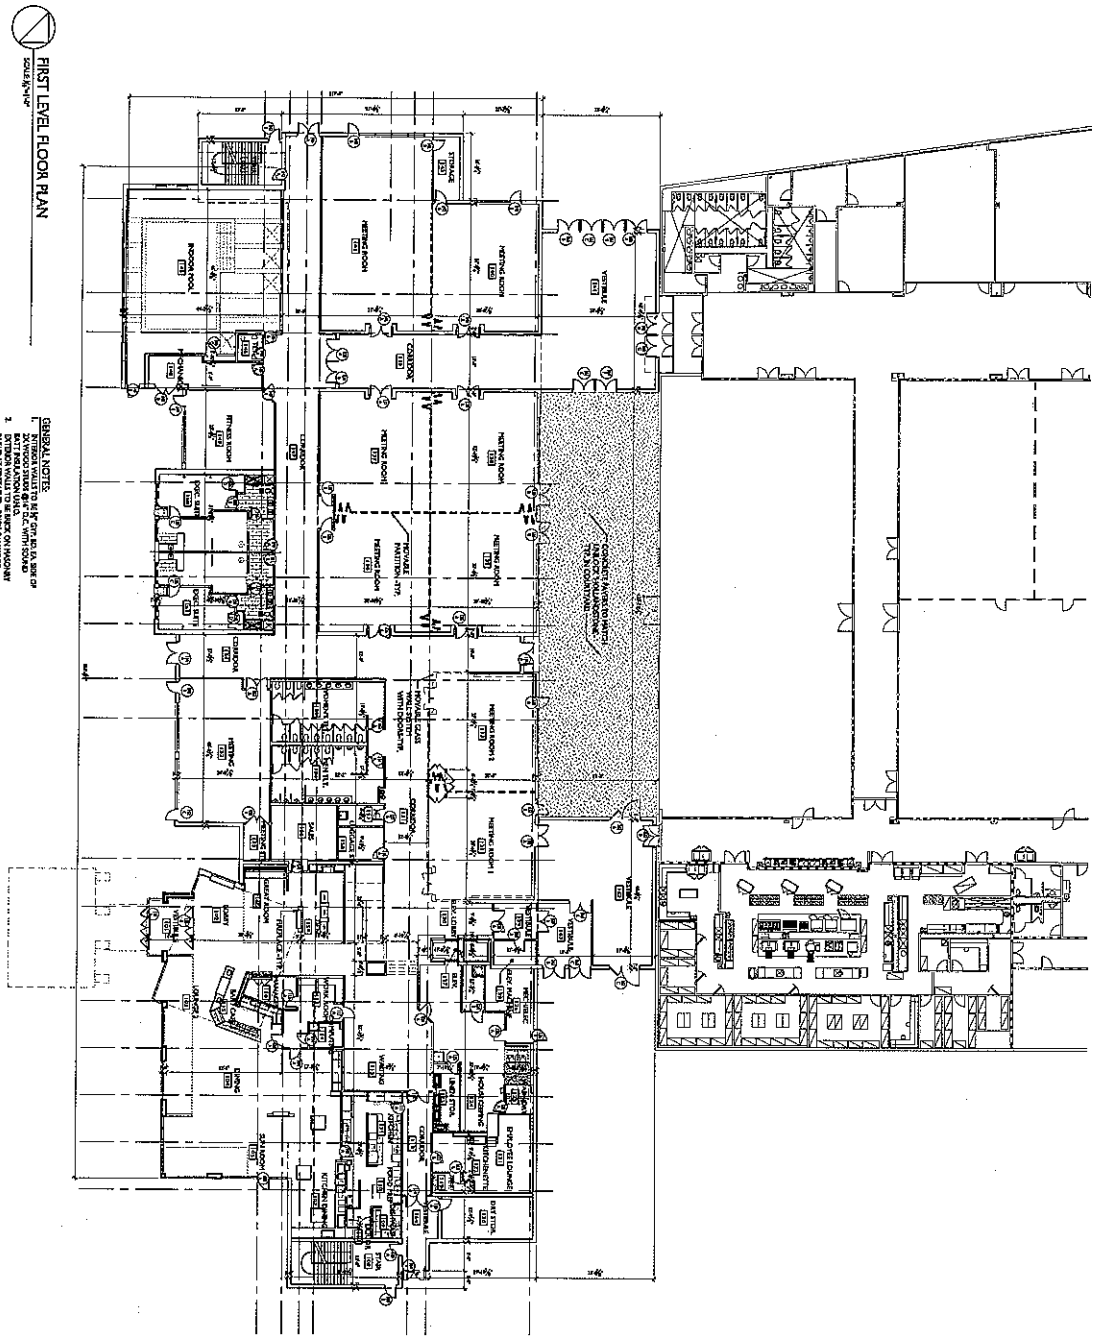

FIRST LEVEL FLOOR PLAN

SCALE: 1/16"=1'-0"

GENERAL NOTES:


SHEET + NUMBER	A1.00
SHEET + TITLE	FIRST FLOOR PLAN
ISSUE + DATE	21 APRIL 2011 9 MAY 2011 PRELIM SDS
PROJECT + NUMBER	10-201
PROJECT + INFORMATION	SUBURBAN COLLECTION SHOWPLACE GRAND RIVER AVE. NOVI, MICHIGAN 48734
CONSULTANT + NAME	

BOWERS+ASSOCIATES
ARCHITECTURE + PLANNING
2400 South Huron Parkway • Ann Arbor, MI 48104
T: 734.975.2400 • F: 734.975.2410
www.bowersandco.com

© Copyright 2011 Bowers + Associates, Inc.